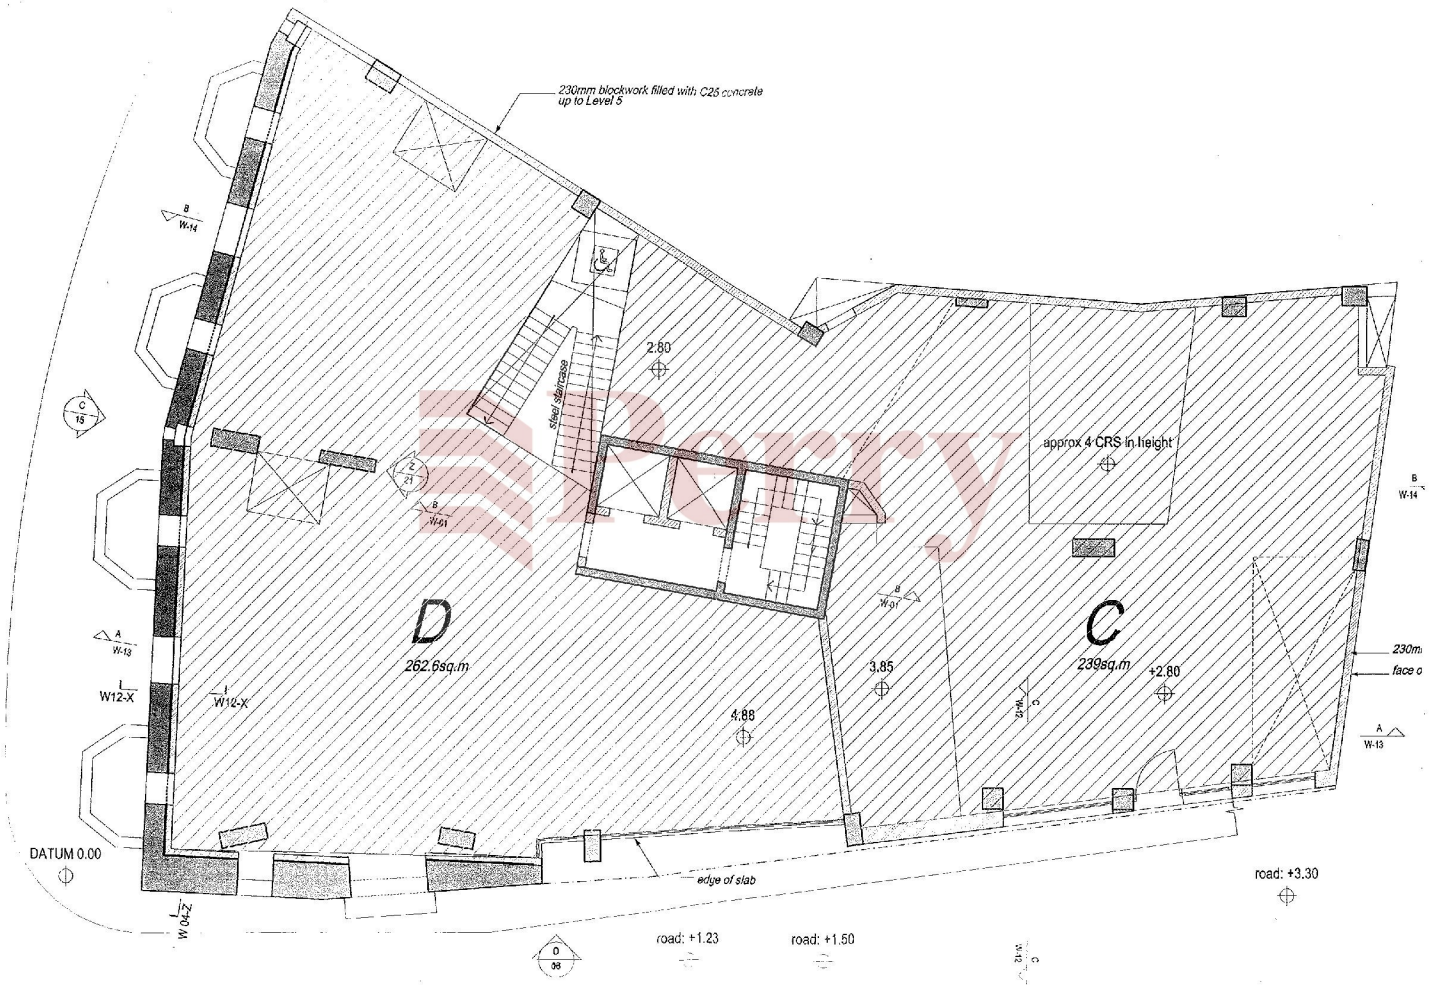
230mm blockwork filled with C25 concrete up to Level 5
steel staircase
2.80
approx 4 CRS in height
D
262.6sq.m
C
239sq.m
3.85
4.88
+2.80
DATUM 0.00
edge of slab
road: +3.30
road: +1.23
road: +1.50
W12-X
W 04-Z