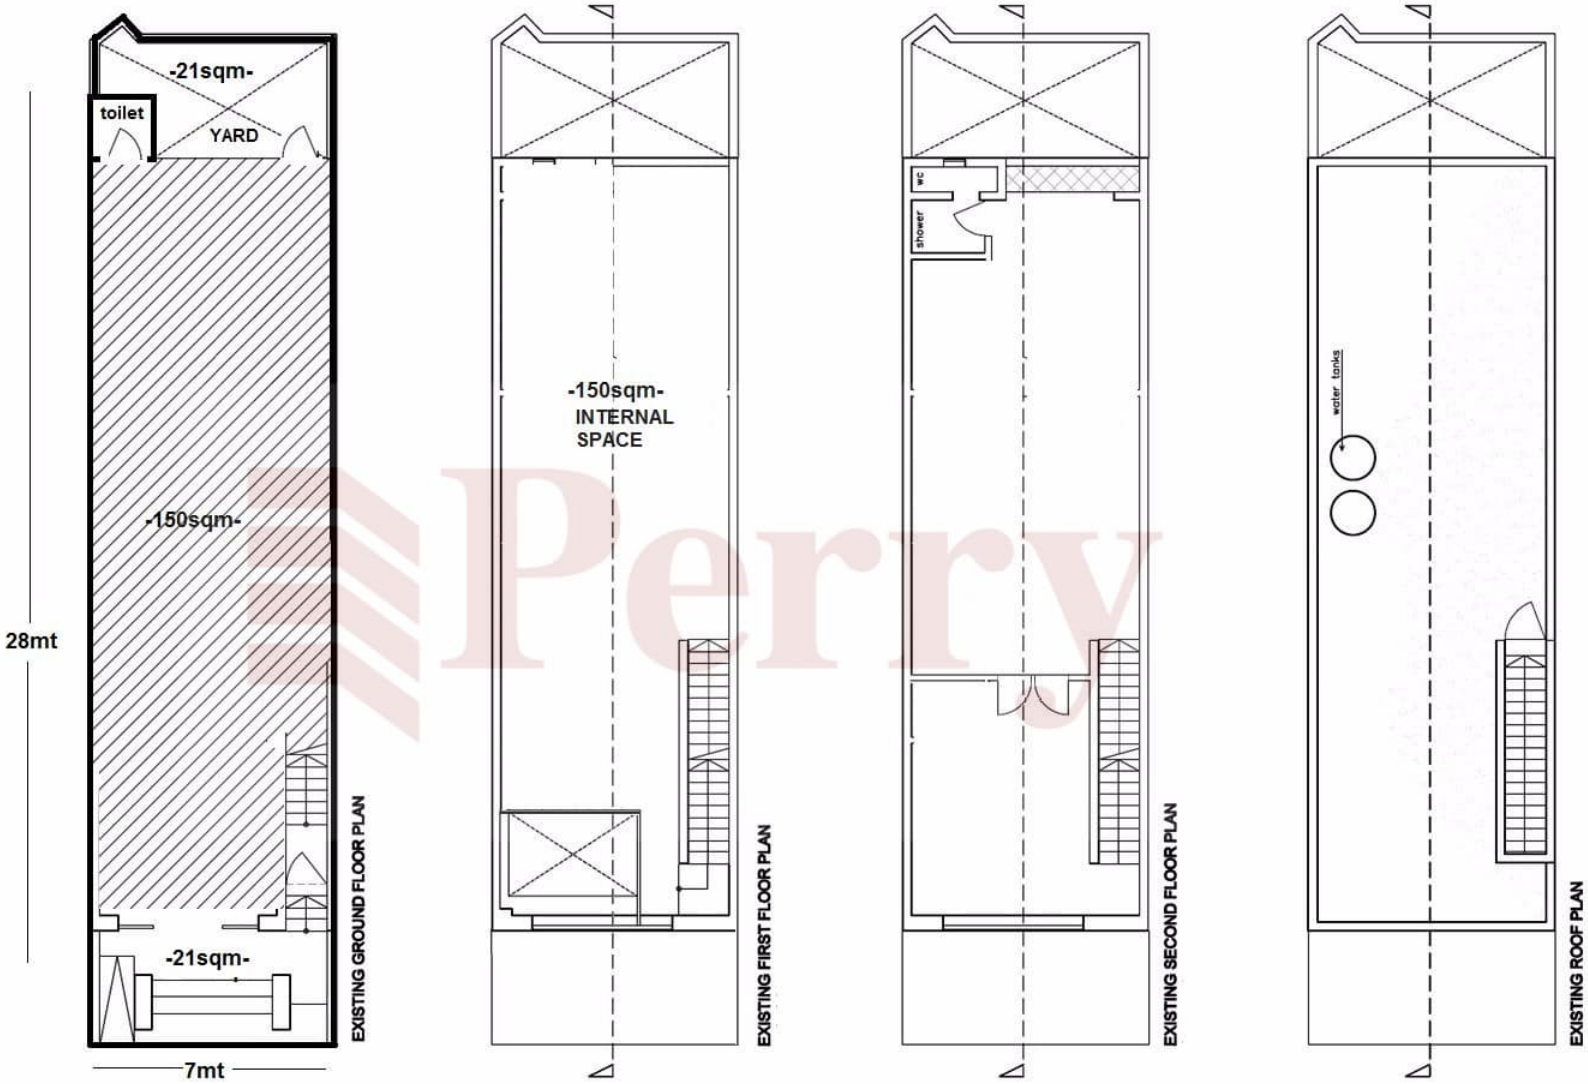
-21sqm-
toilet
YARD
-150sqm-
-21sqm-
28mt
7mt
EXISTING GROUND FLOOR PLAN
-150sqm-
INTERNAL
SPACE
EXISTING FIRST FLOOR PLAN
wc
shower
EXISTING SECOND FLOOR PLAN
water tanks
EXISTING ROOF PLAN

NOT TO SCALE