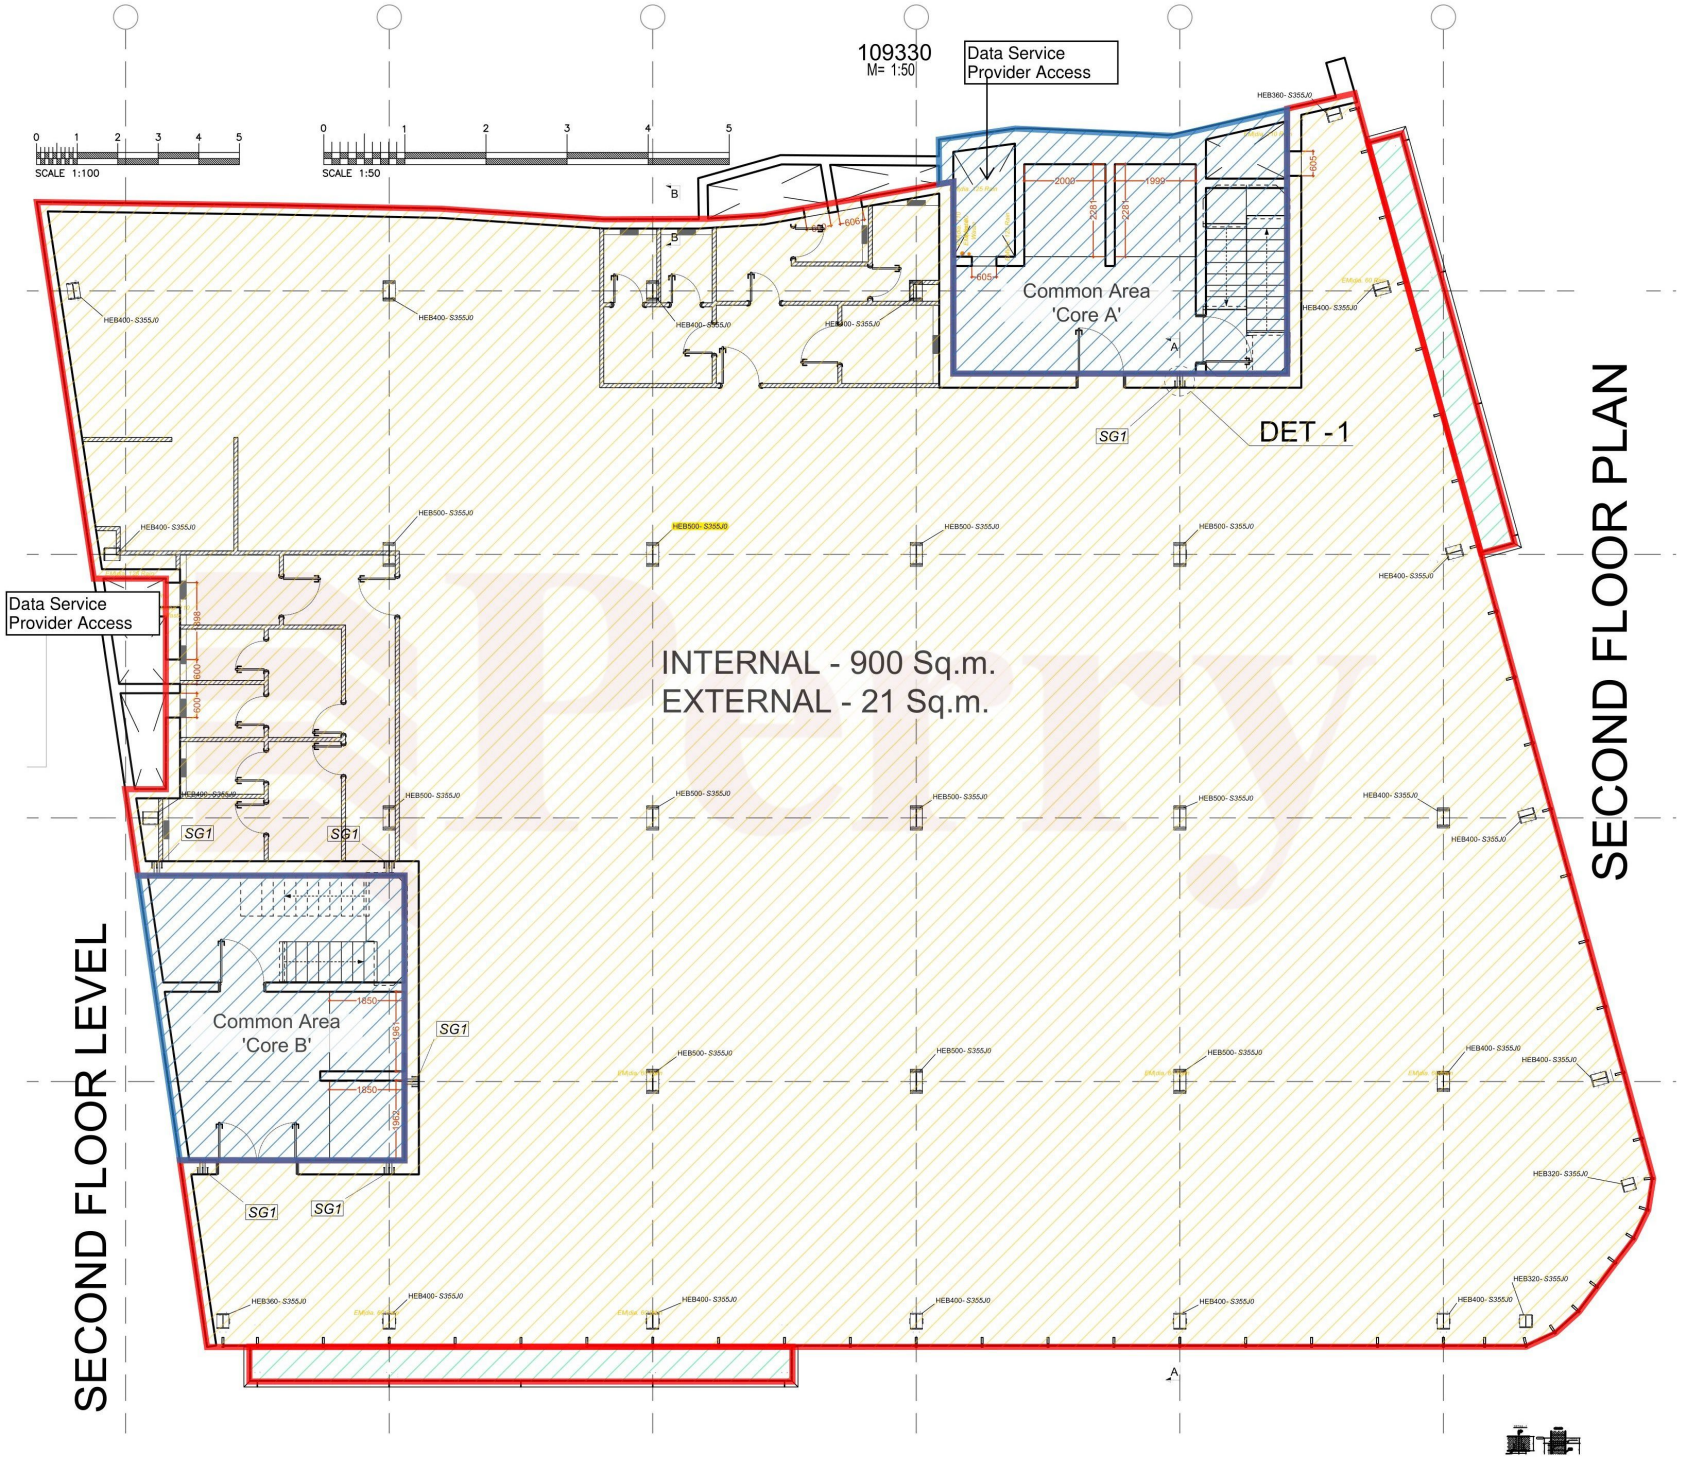
109330
M= 1:50
Data Service Provider Access
SCALE 1:100
SCALE 1:50
Common Area 'Core A'
DET -1
SG1
Data Service Provider Access
INTERNAL - 900 Sq.m.
EXTERNAL - 21 Sq.m.
Common Area 'Core B'
SECOND FLOOR LEVEL
SECOND FLOOR PLAN