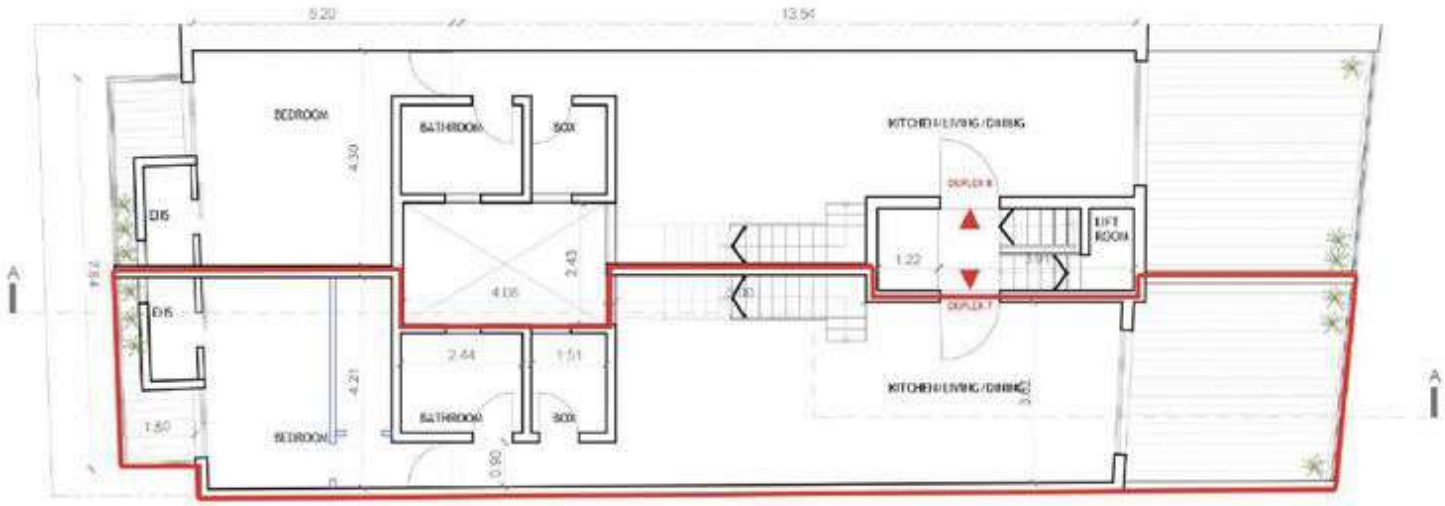

PROPOSED RECEDED FOURTH FLOOR PLAN

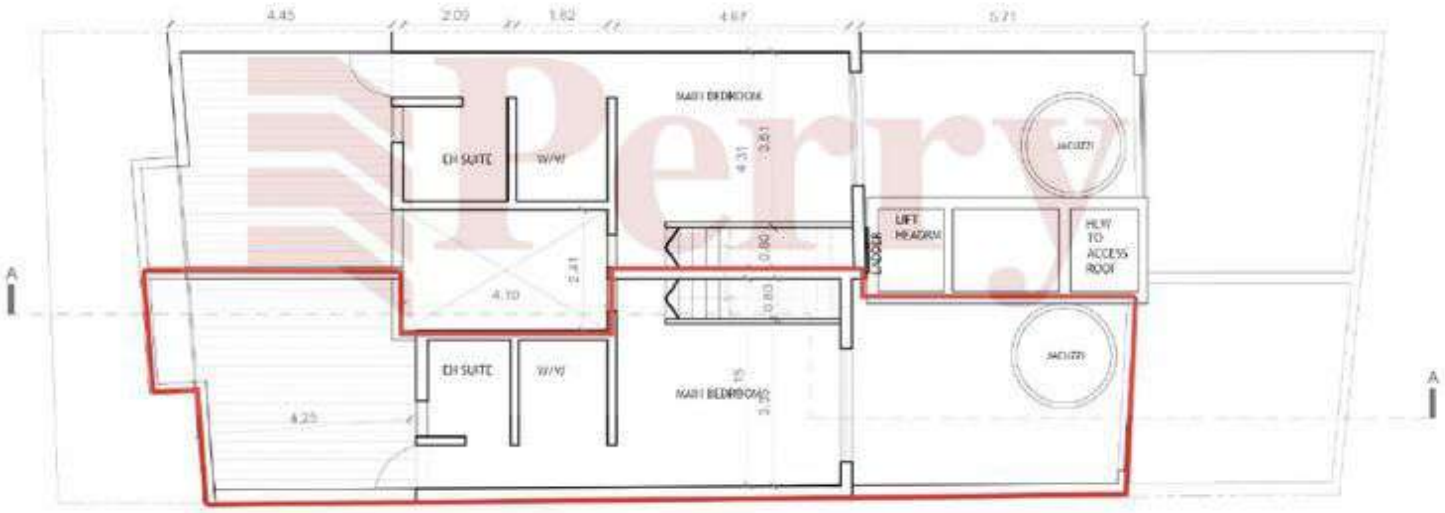

PROPOSED RECEDED FIFTH FLOOR PLAN

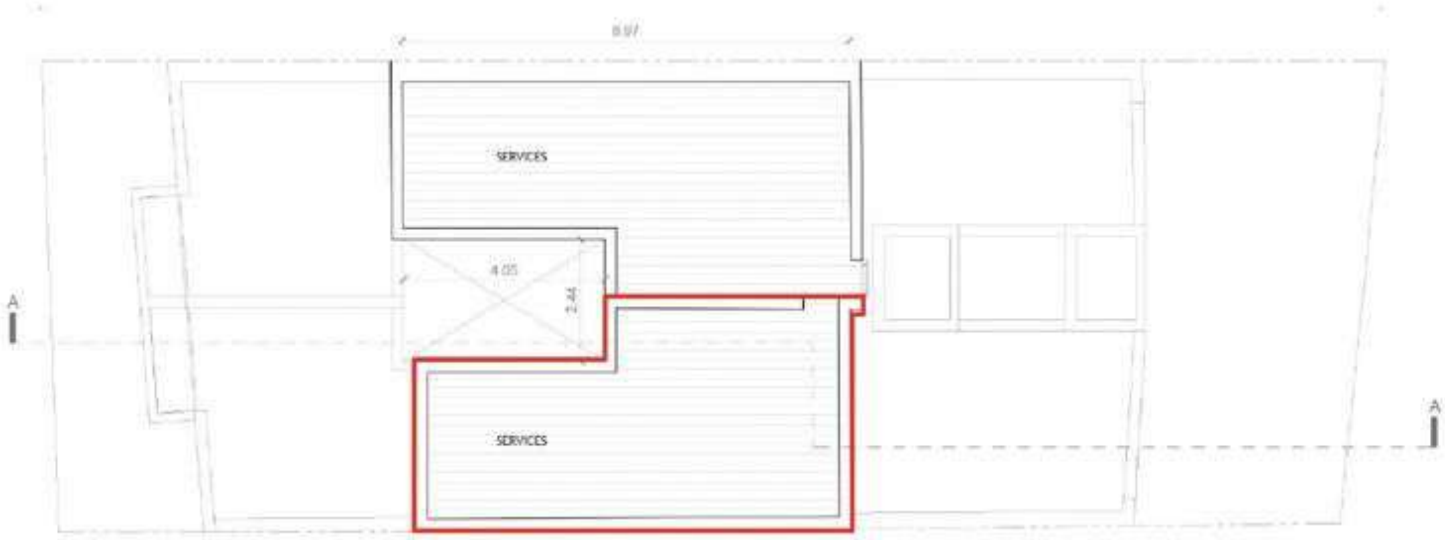

PROPOSED ROOF PLAN