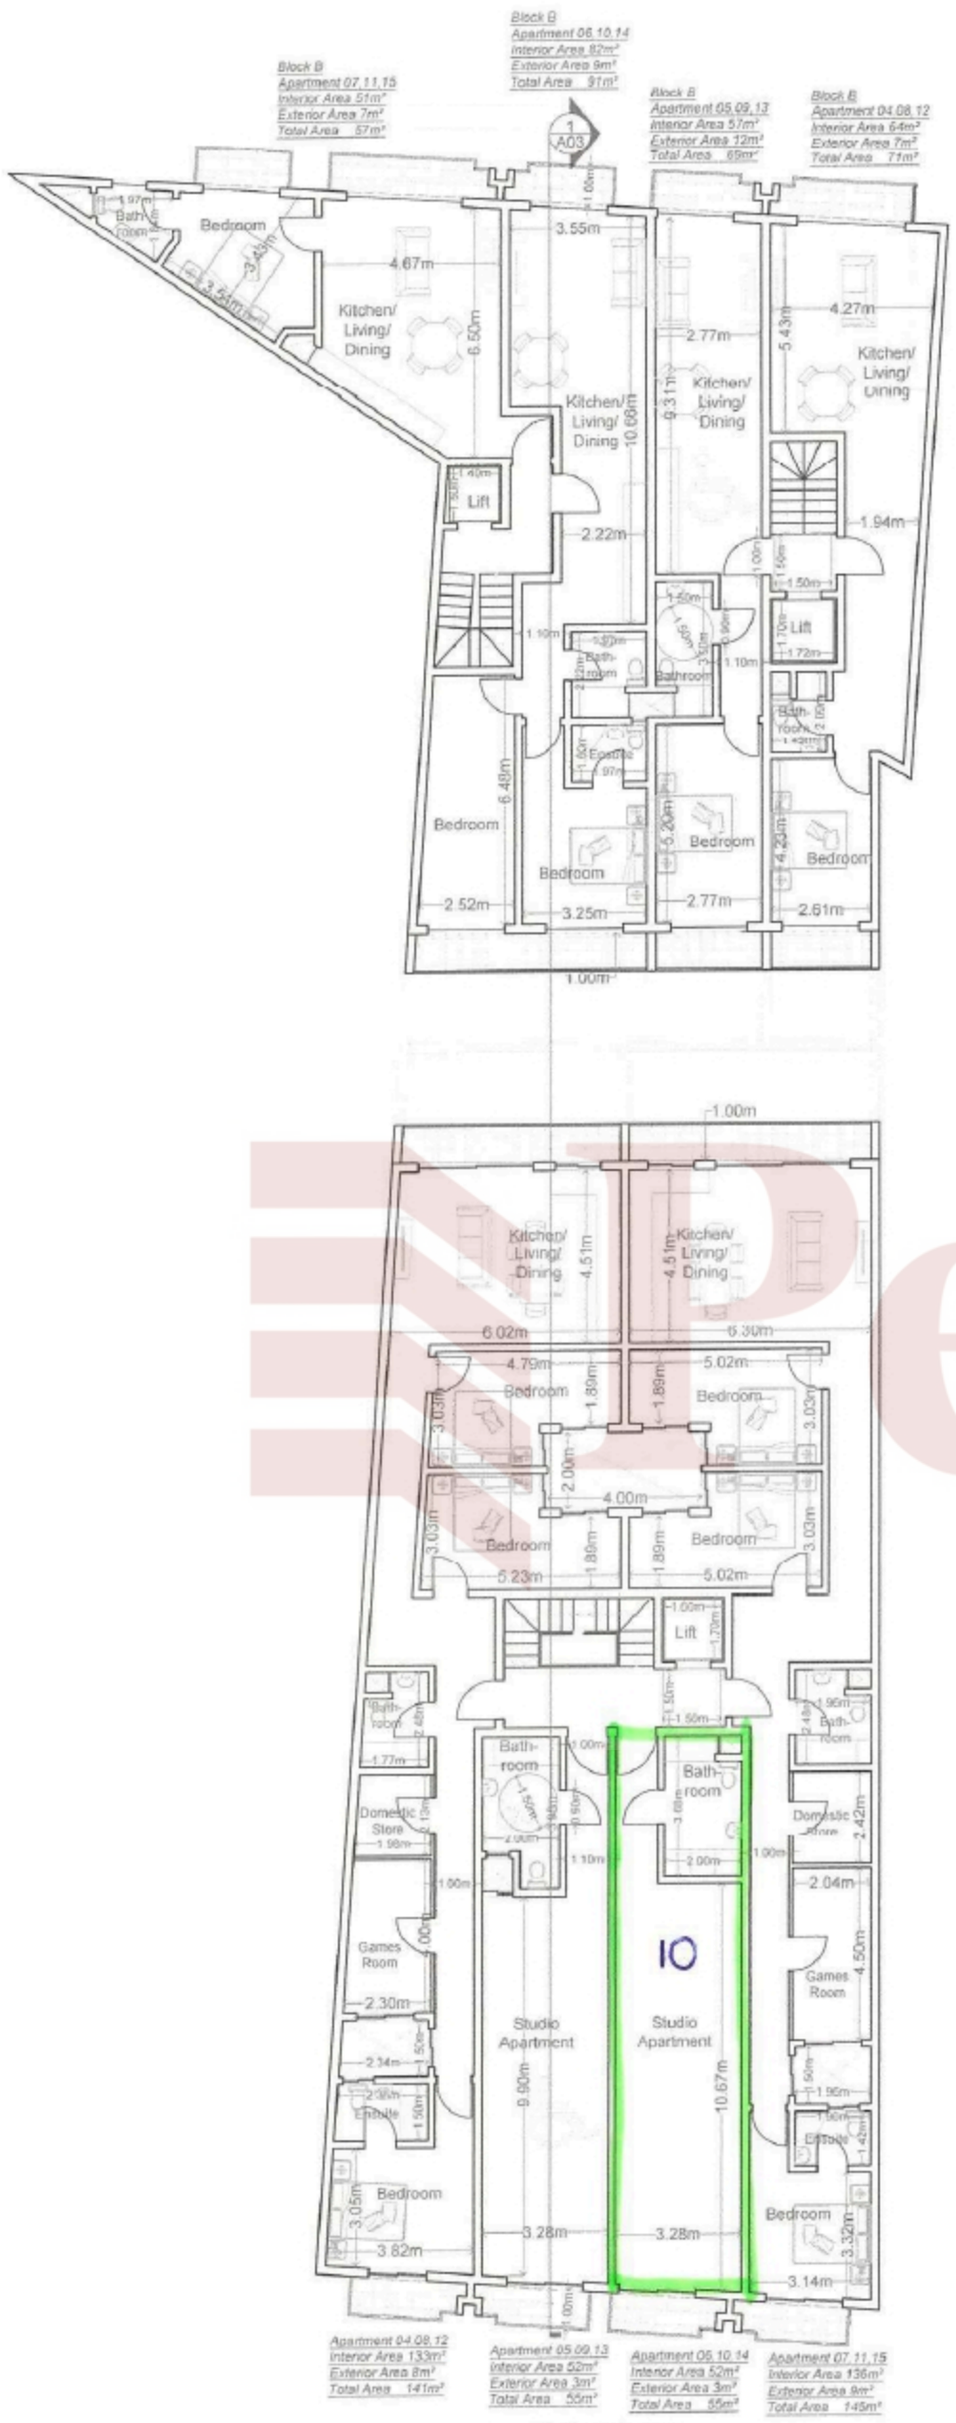

01 A02 Proposed 1st, 2nd & 3rd Floor Plan

Scale 1:100 on A1

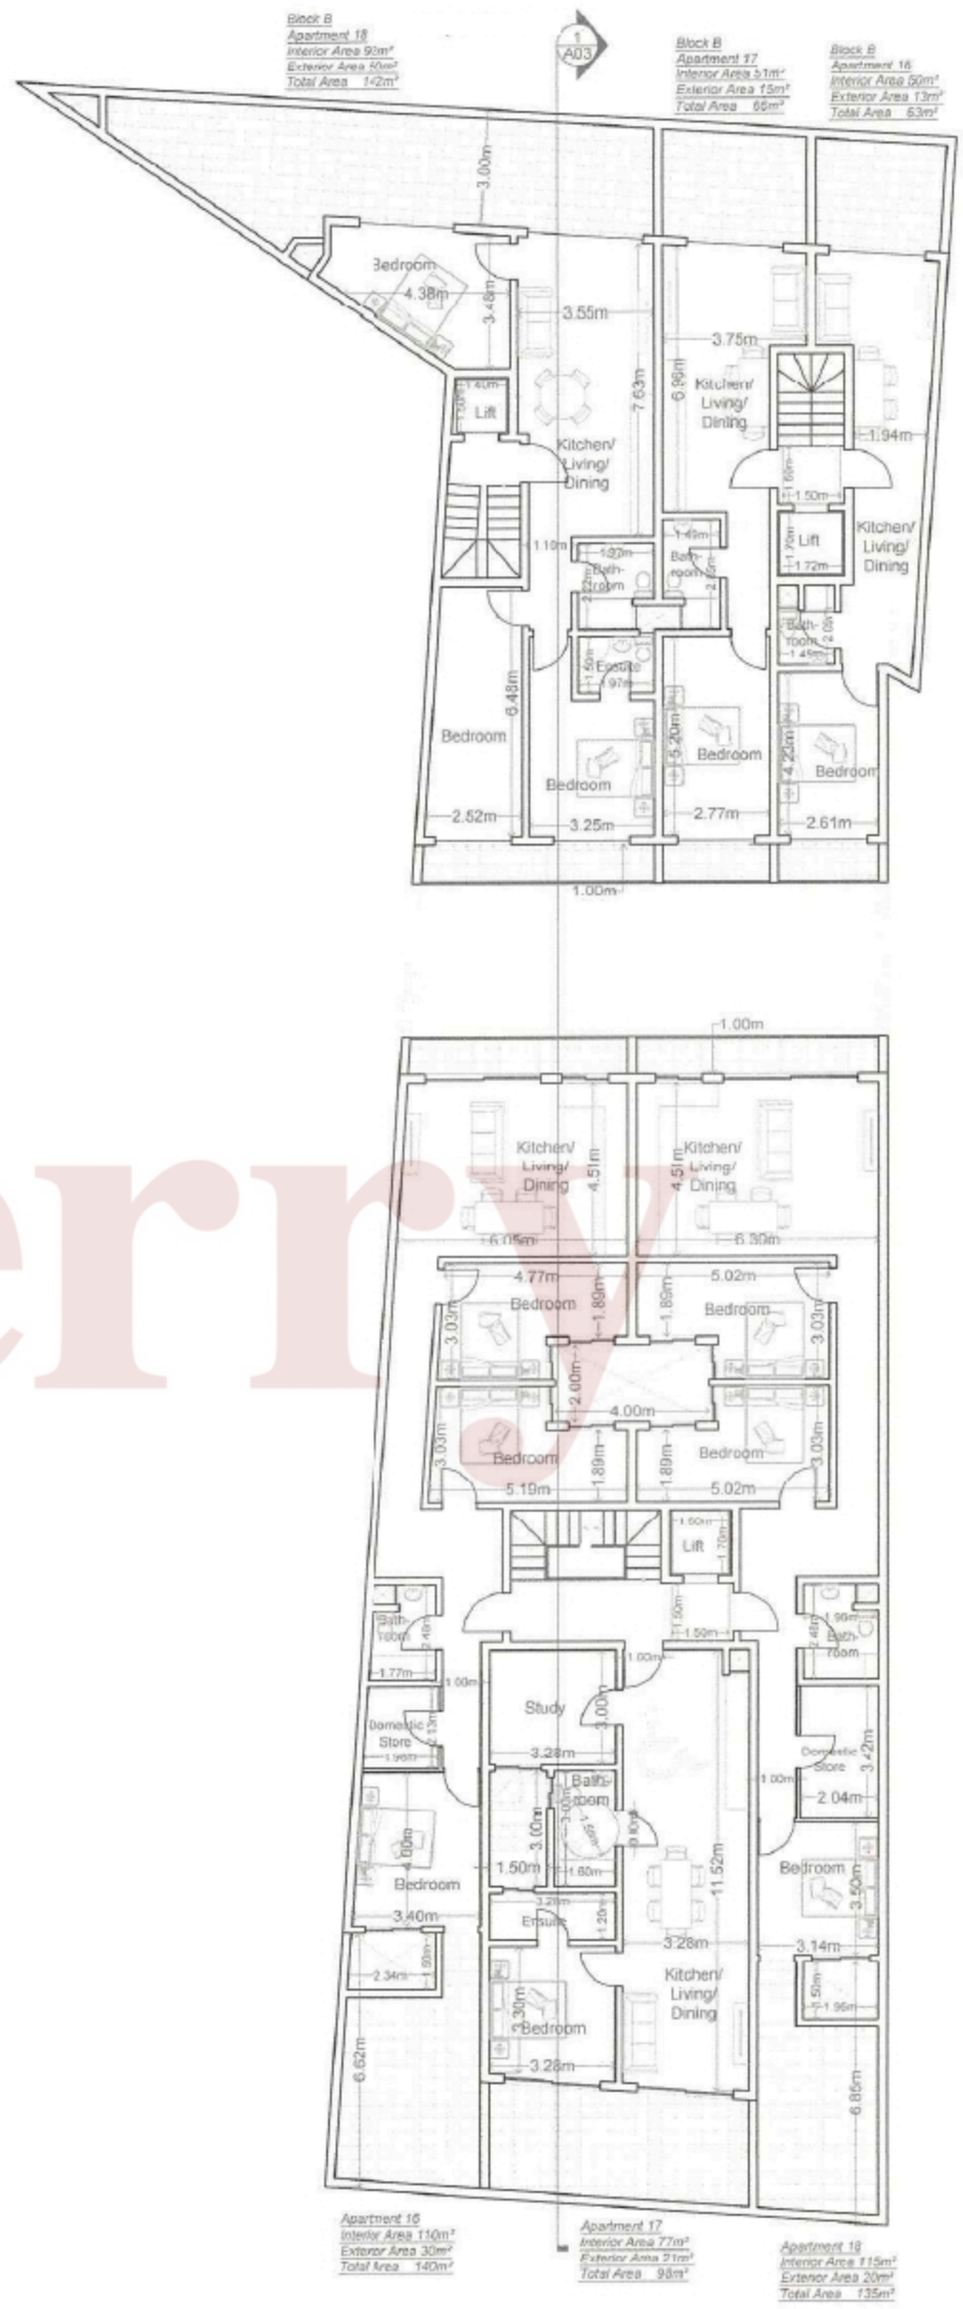

02 A02 Proposed Recessed Floor Plan

Scale 1:100 on A1

Perry