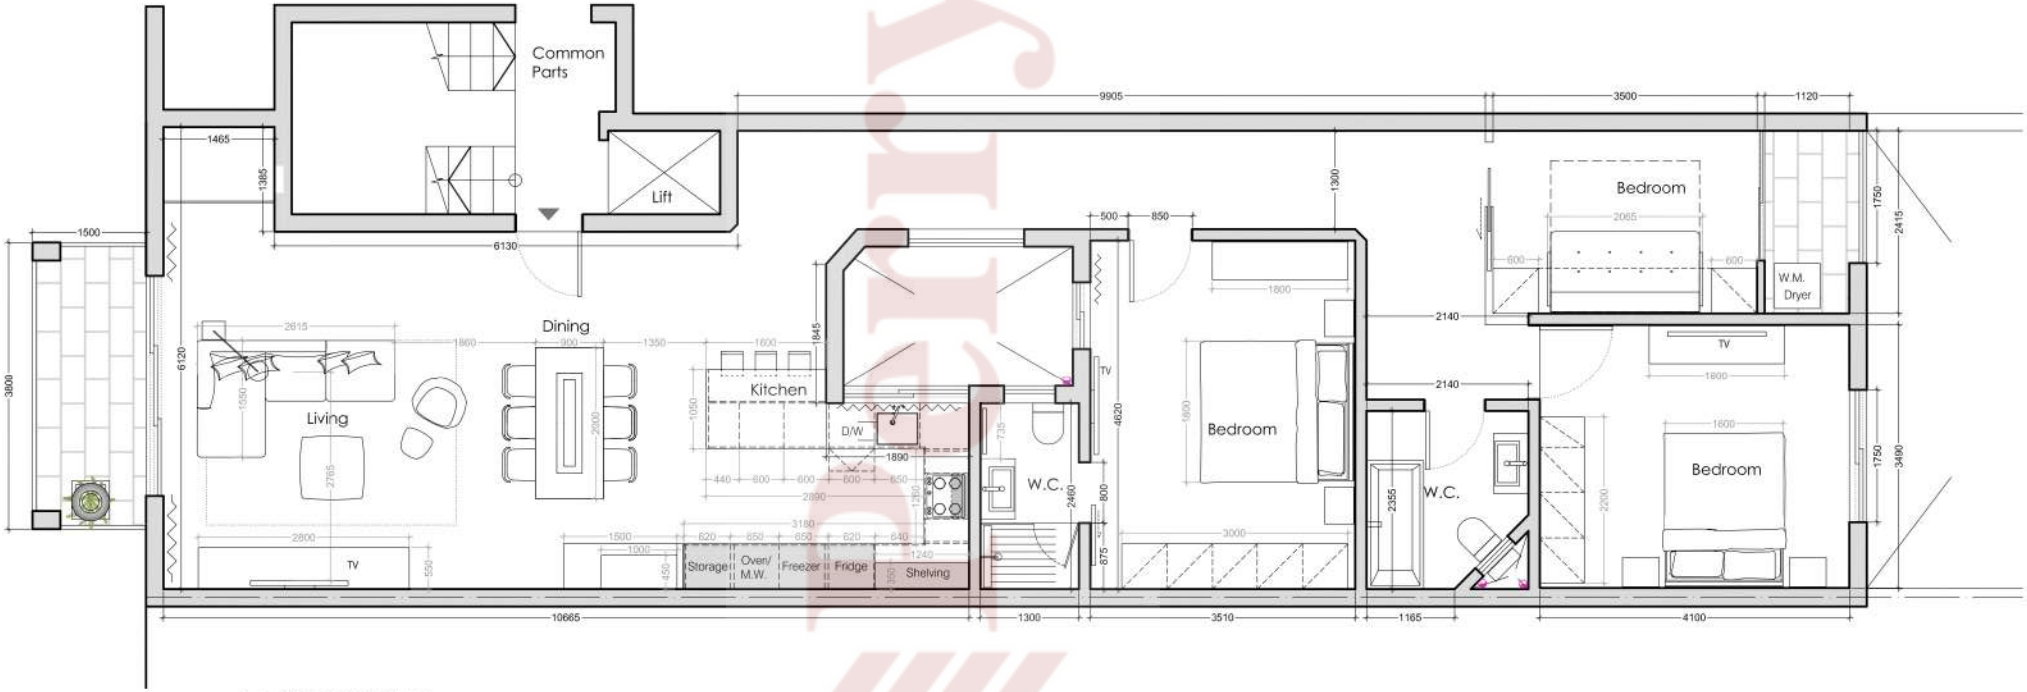


1 PROPOSED PLAN
First Floor

100 50 0 1 2 3 4 5 m

scale 1:50

| REVISIONS: |
| --- |
| 00 xxx |

NOTES:
1. THIS DRAWING REMAINS THE PROPERTY OF ANDREW AGIUS DELICATA AND MUST NOT BE USED OR COPIED WITHOUT WRITTEN PERMISSION
2. ALL DIMENSIONS ARE IN MM UNLESS OTHERWISE INDICATED
3. ALL DIMENSIONS SHOULD BE CHECKED ON SITE