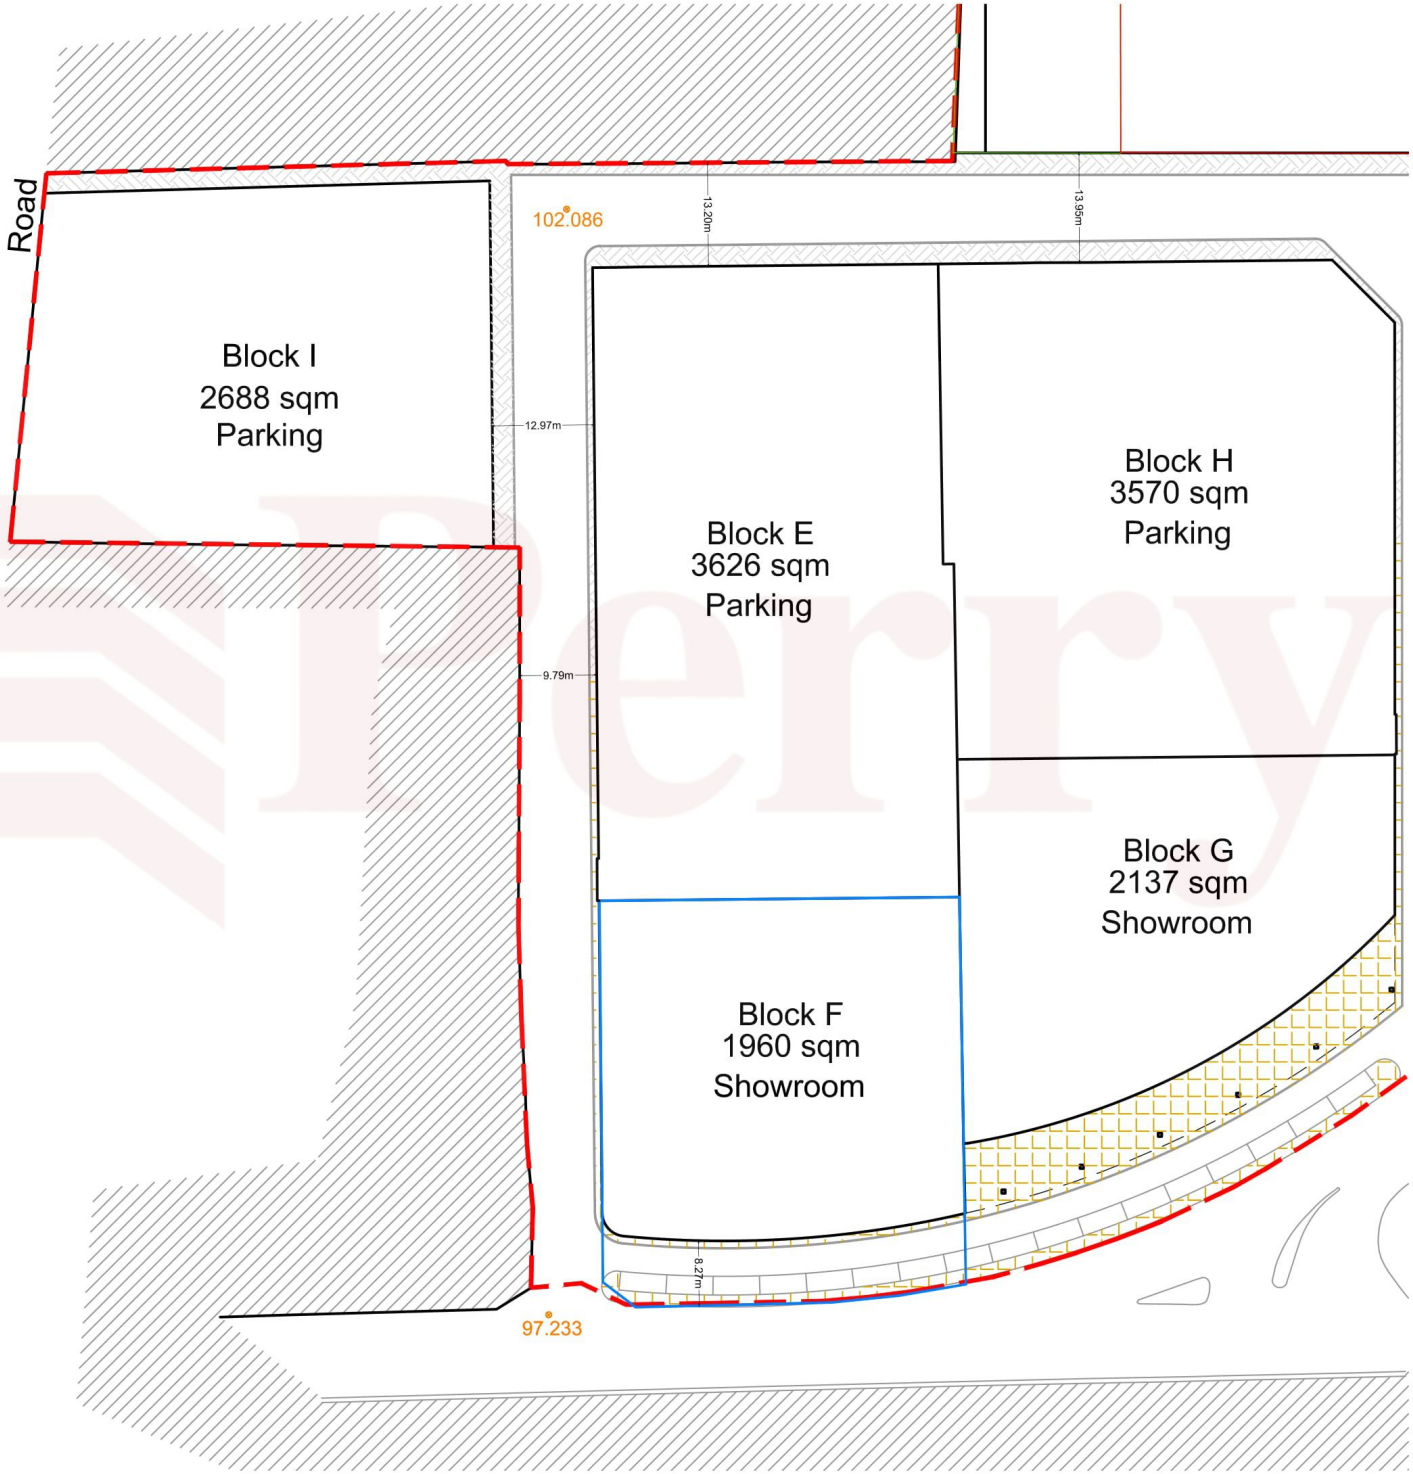
Road
102.086
13.20m
13.95m
Block I
2688 sqm
Parking
12.97m
Block E
3626 sqm
Parking
Block H
3570 sqm
Parking
9.79m
Block G
2137 sqm
Showroom
Block F
1960 sqm
Showroom
8.27m
97.233

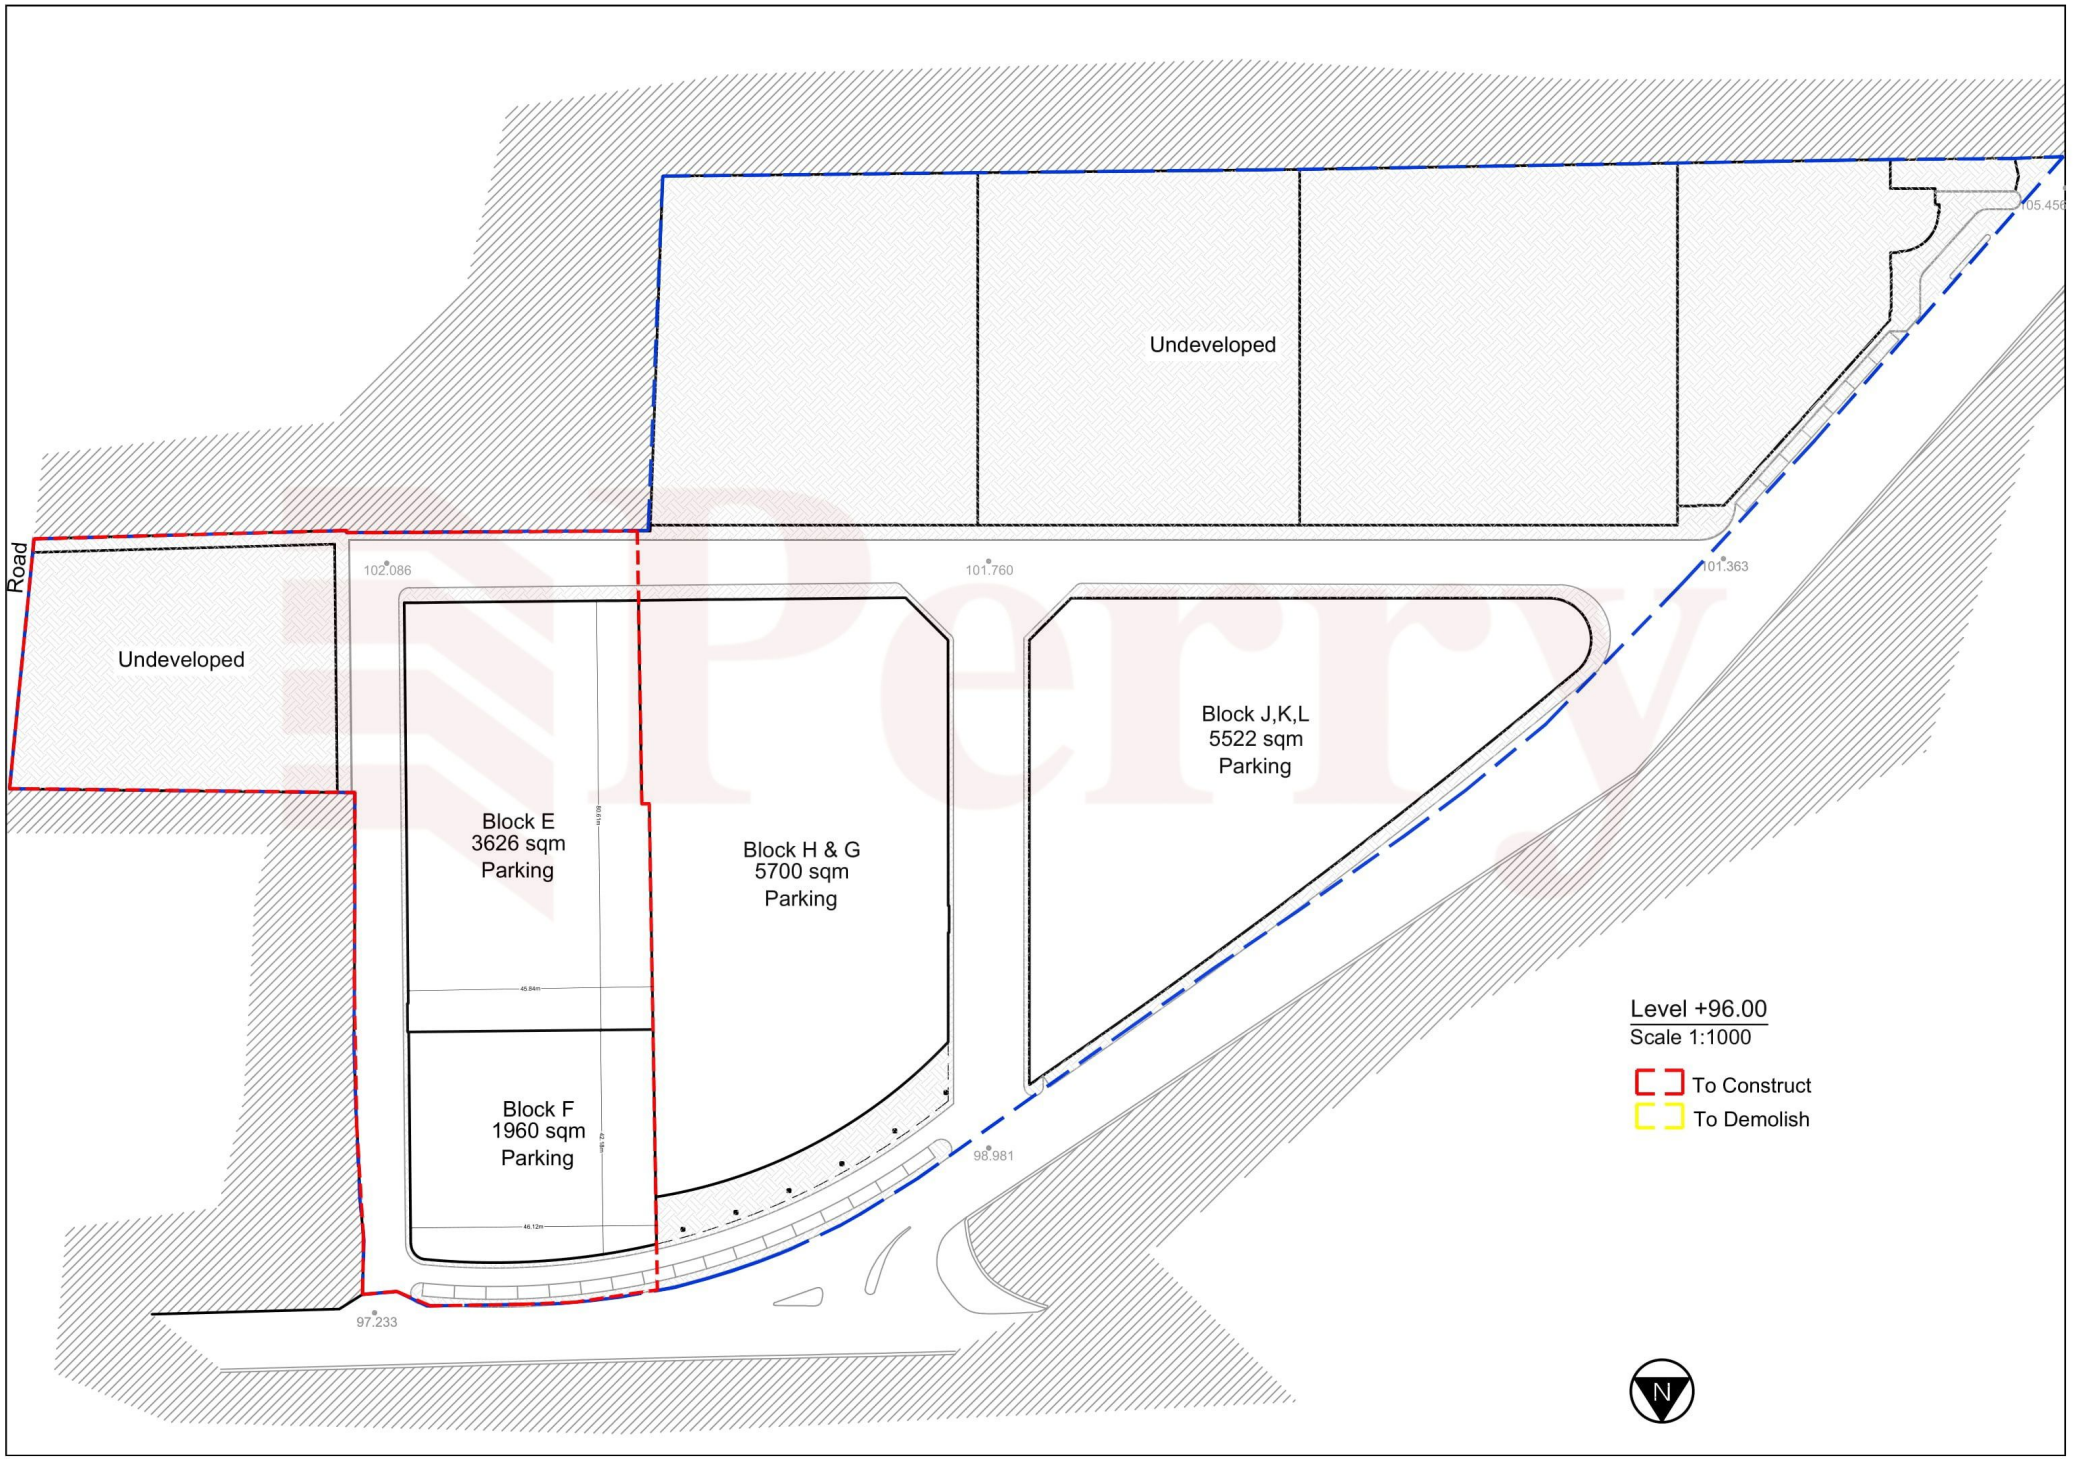
Road
Undeveloped
Undeveloped
102.086
101.760
101.363
105.456
Block E
3626 sqm
Parking
Block F
1960 sqm
Parking
Block H & G
5700 sqm
Parking
Block J,K,L
5522 sqm
Parking
98.981
97.233
Level +96.00
Scale 1:1000
To Construct
To Demolish
N

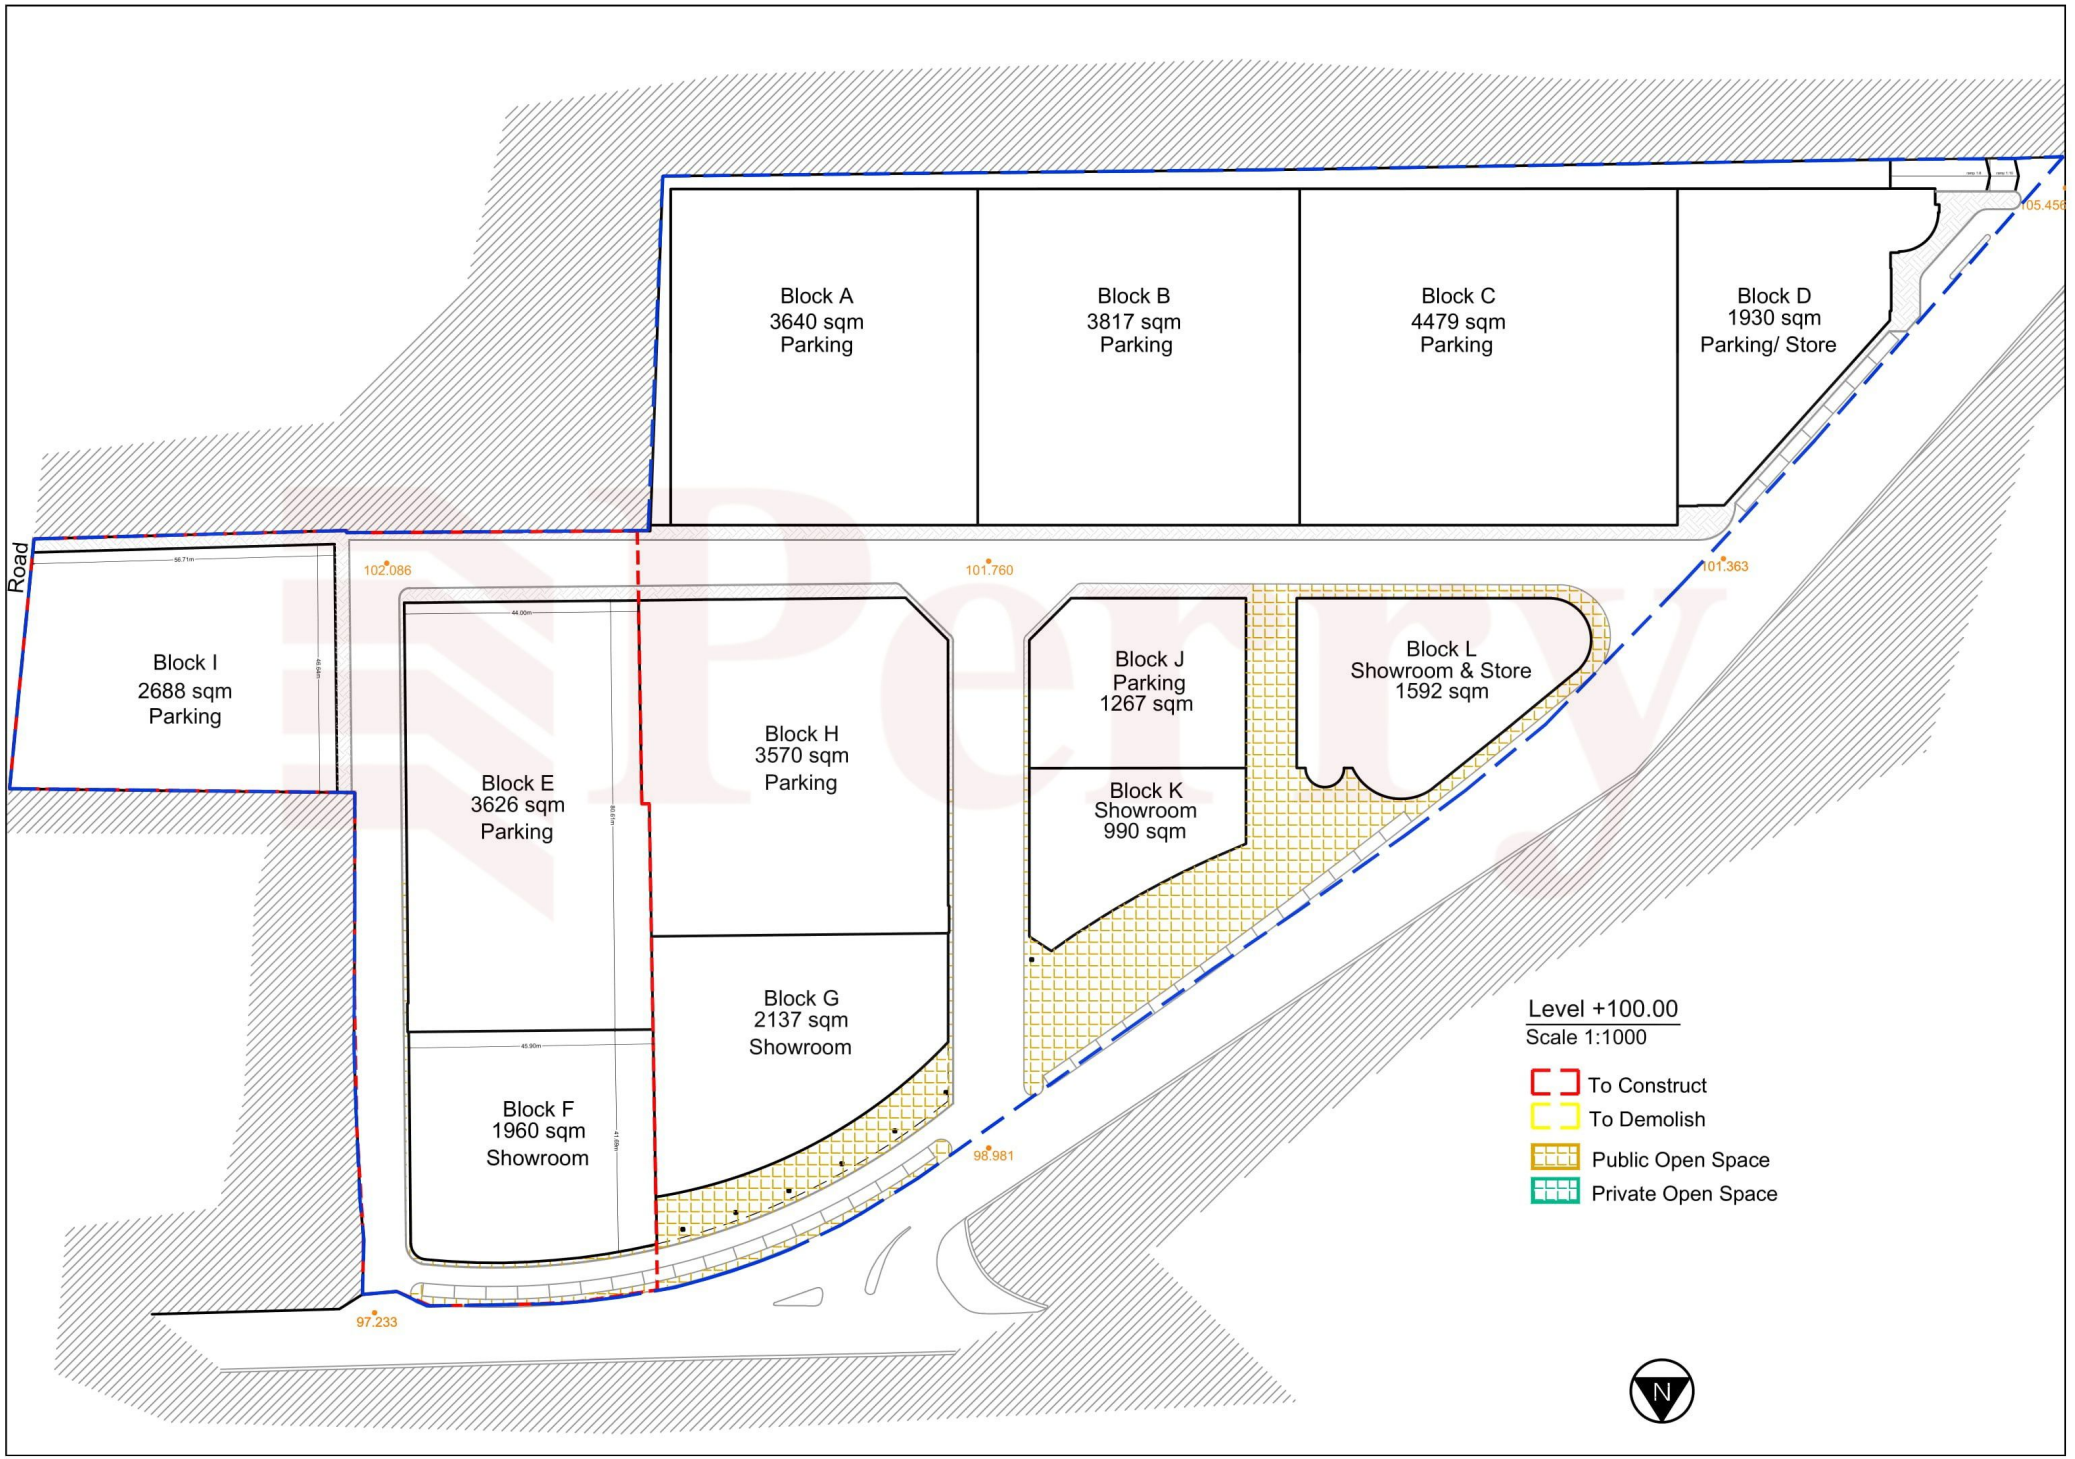
Block A
3640 sqm
Parking
Block B
3817 sqm
Parking
Block C
4479 sqm
Parking
Block D
1930 sqm
Parking/ Store
Road
Block I
2688 sqm
Parking
Block E
3626 sqm
Parking
Block F
1960 sqm
Showroom
Block H
3570 sqm
Parking
Block G
2137 sqm
Showroom
Block J
Parking
1267 sqm
Block K
Showroom
990 sqm
Block L
Showroom & Store
1592 sqm
102.086
101.760
101.363
105.456
98.981
97.233
Level +100.00
Scale 1:1000
To Construct
To Demolish
Public Open Space
Private Open Space
N