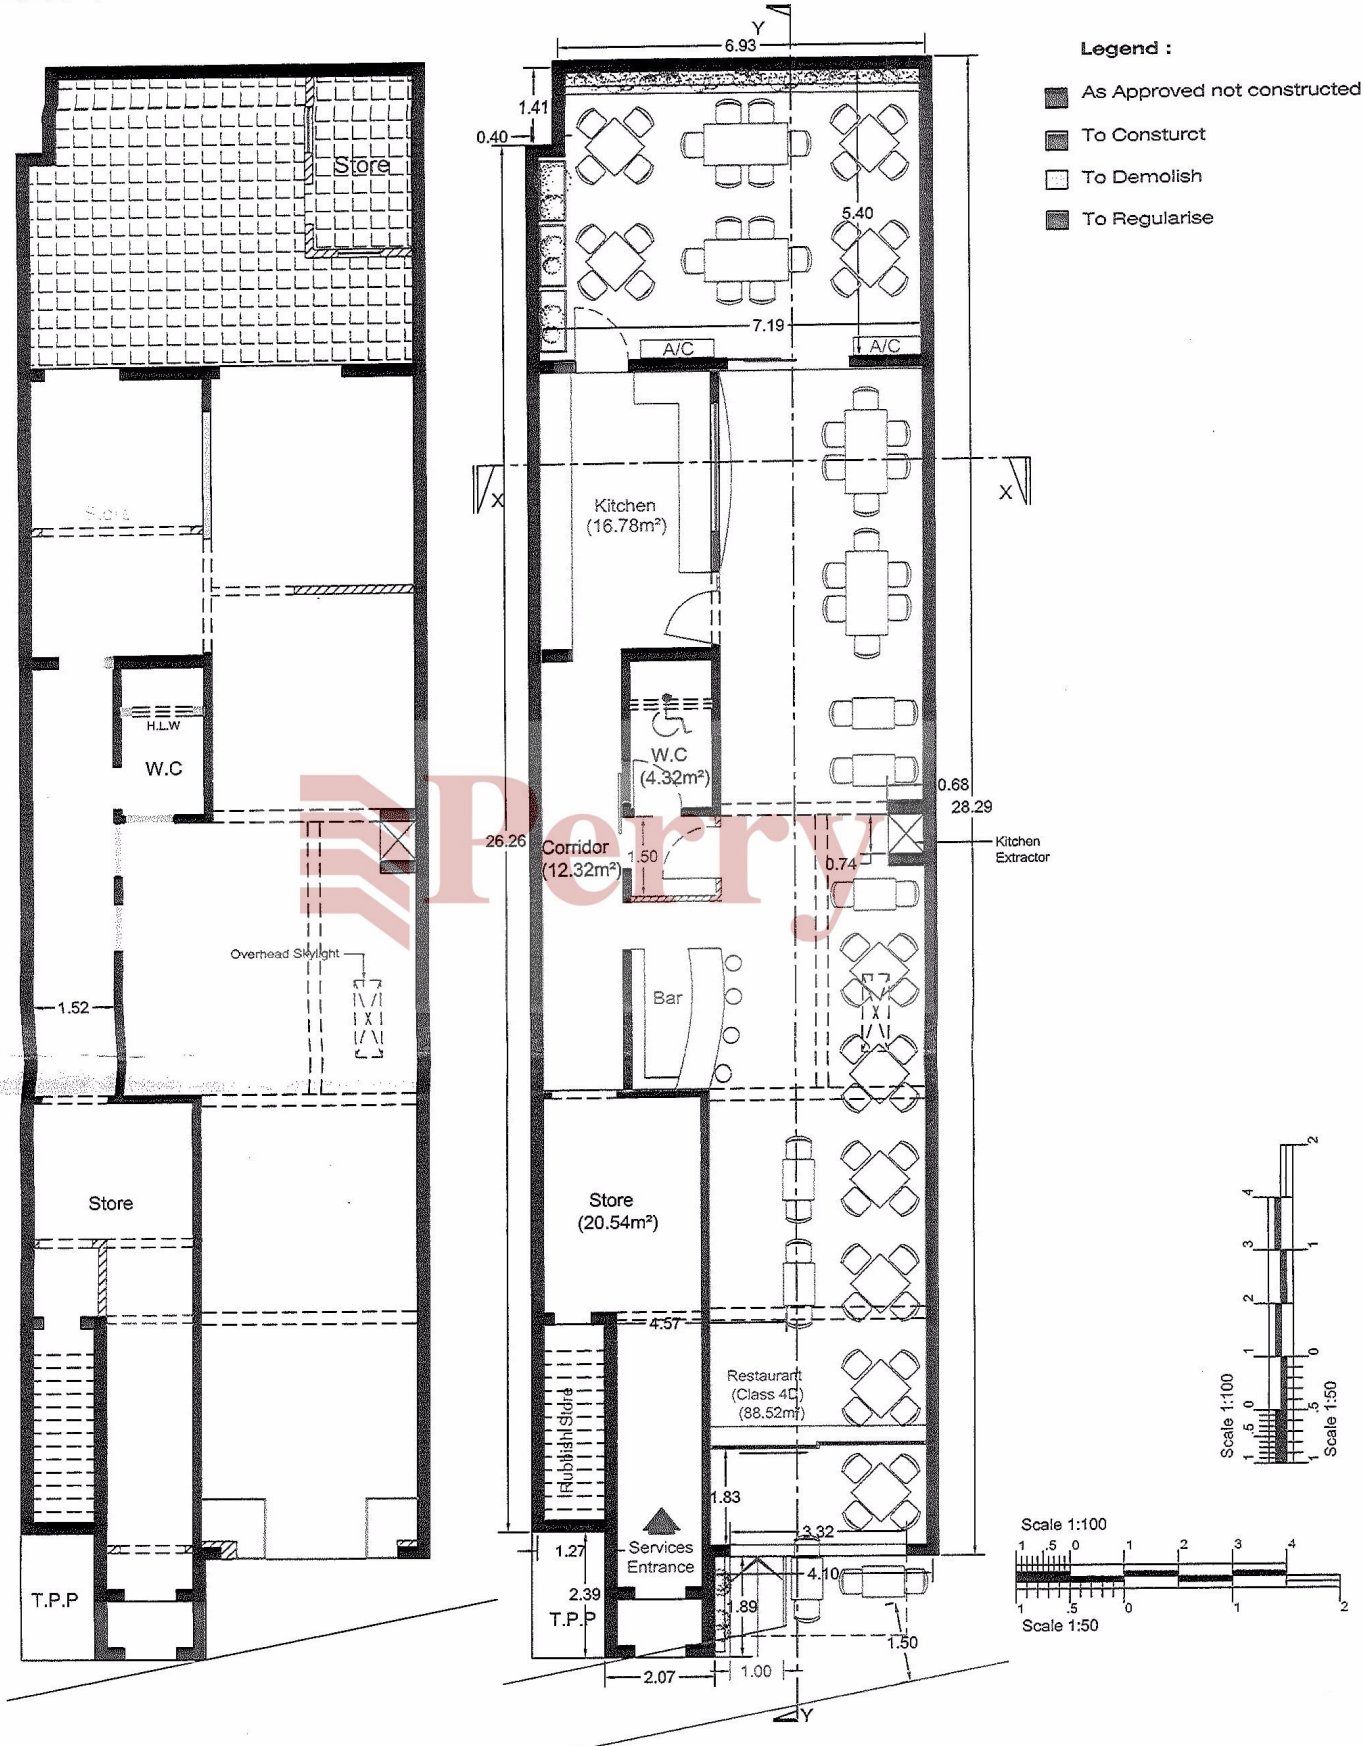


## As Approved in PA 1090/09 /Existing Ground Floor Plan

Scale 1:100

## Proposed Ground Floor Plan

Scale 1:100